



**Thomas Dolan
Architecture**

Architecture
Urban Design
Planning and
Development Consultation

tel. (510) 839 7200
fax. (510) 839 7219
td.arch@live-work.com
www.live-work.com

377 Clifton Street
Oakland, California
94618 U.S.A

WEST STREET JLWQ
2940 WEST STREET
Oakland, CA 94608 APN 9-696-22
Building Type: IIIB Non-Sprinklered

SEAL / SIGNATURE



BID SET


No.	Description	Date

WEST ST JLWQ SECTIONS & ELEVATIONS


Project number	001
Date	04/11/2017
Drawn by	Author
Checked by	Checker

A301


Scale As indicated

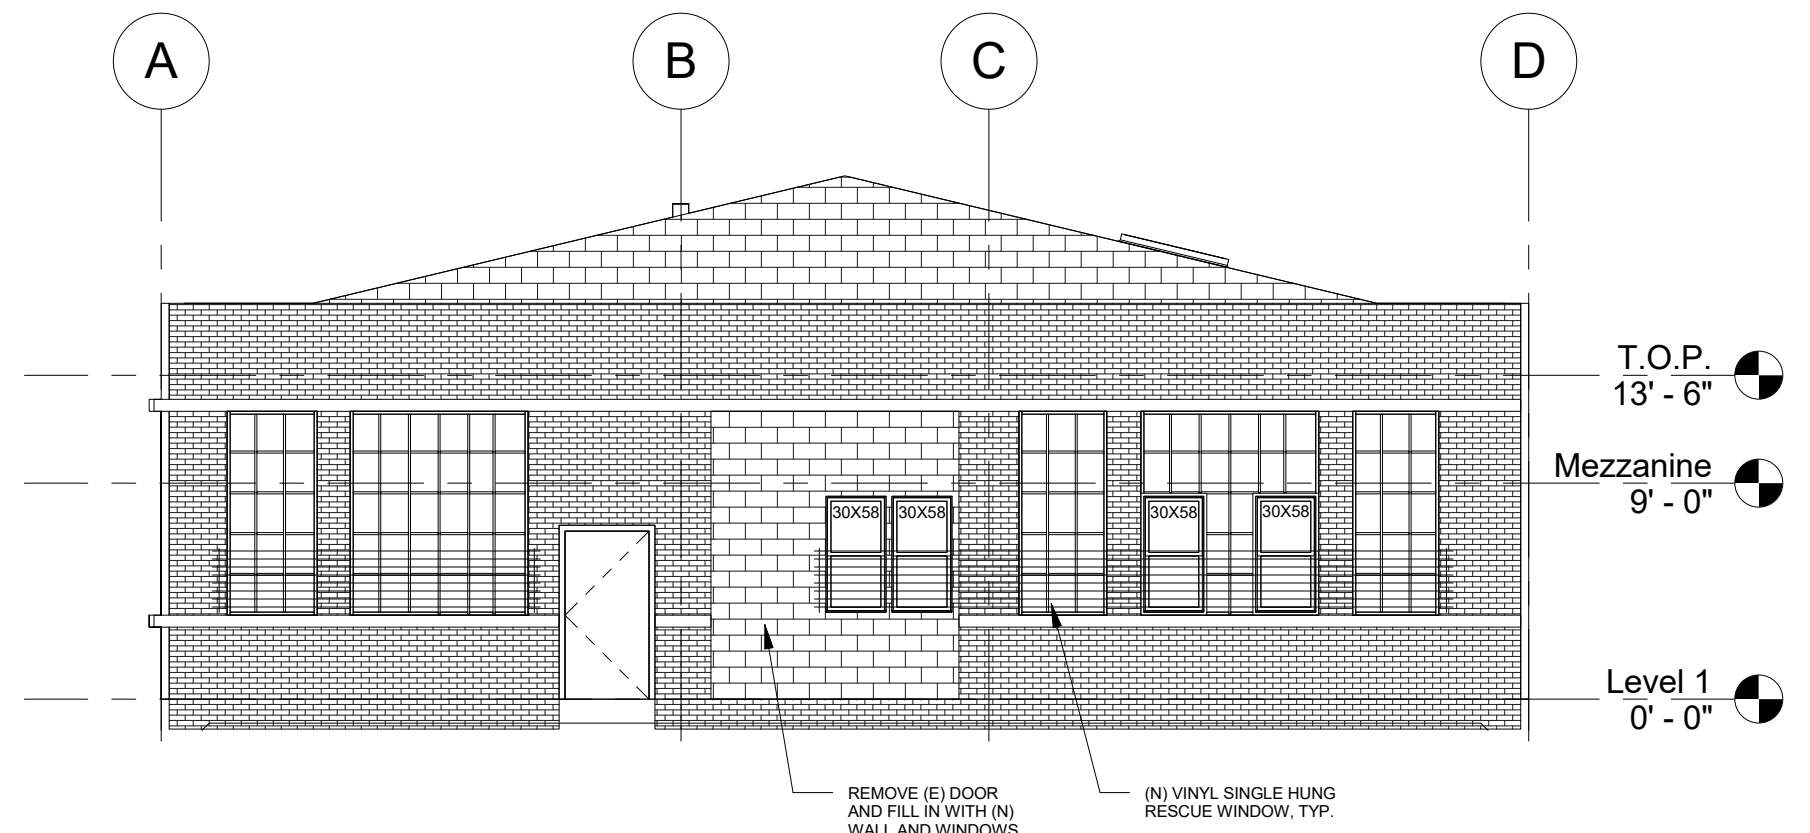


③ PROPOSED WEST STREET ELEVATION
1/8" = 1'-0"

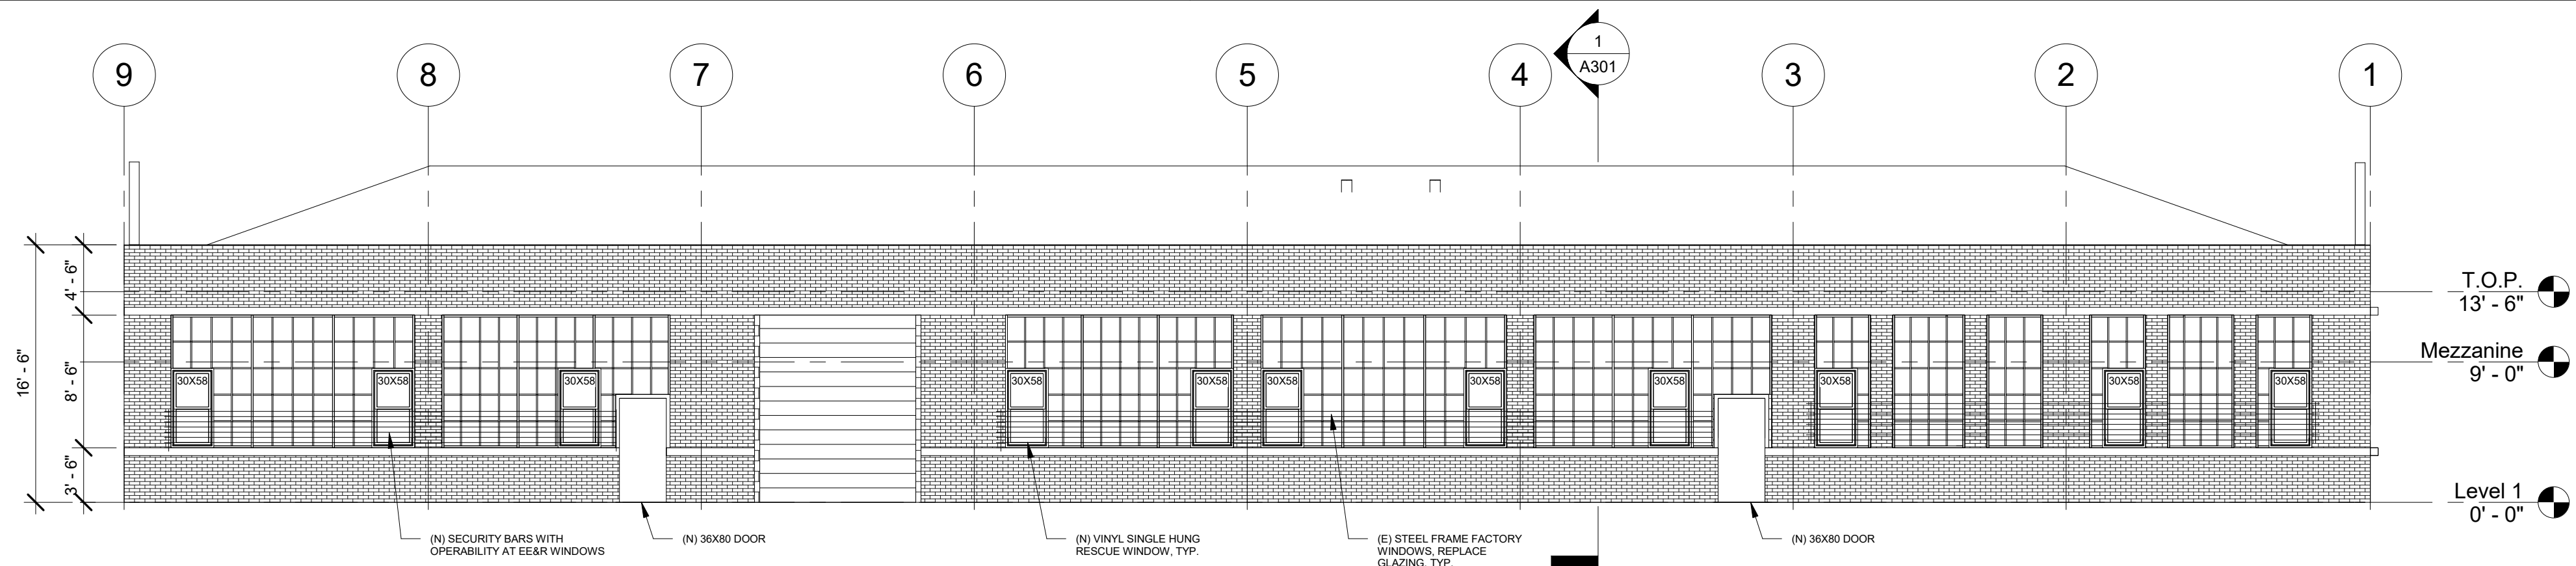

② PROPOSED 30TH STREET ELEVATION
1/8" = 1'-0"

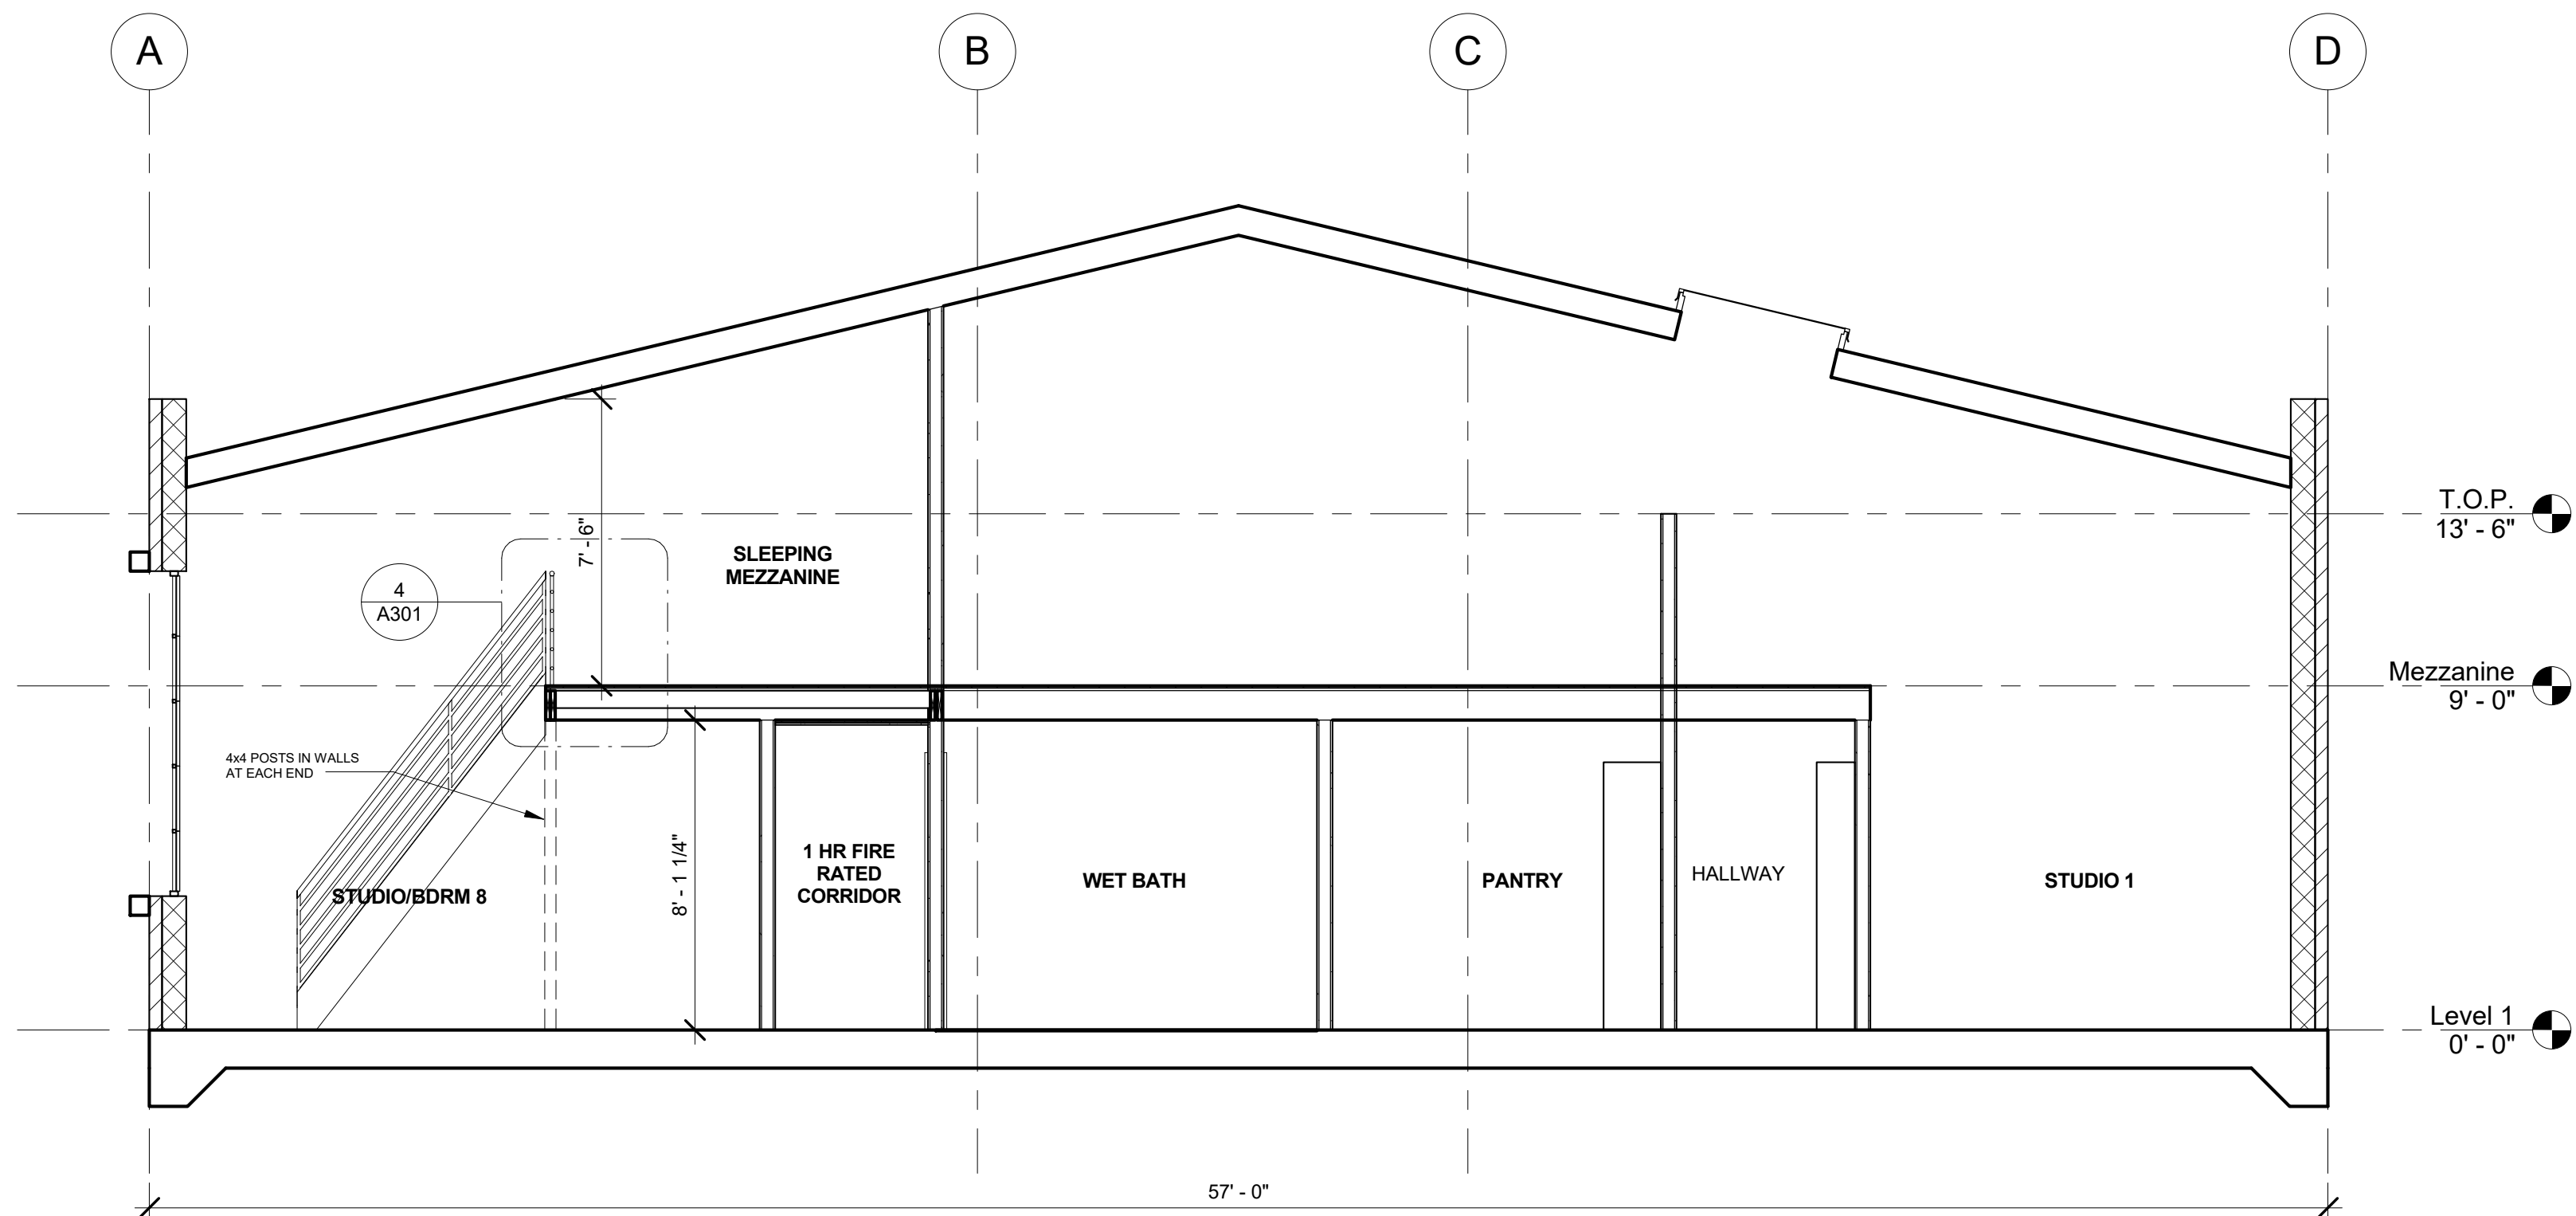

① SECTION
1/4" = 1'-0"

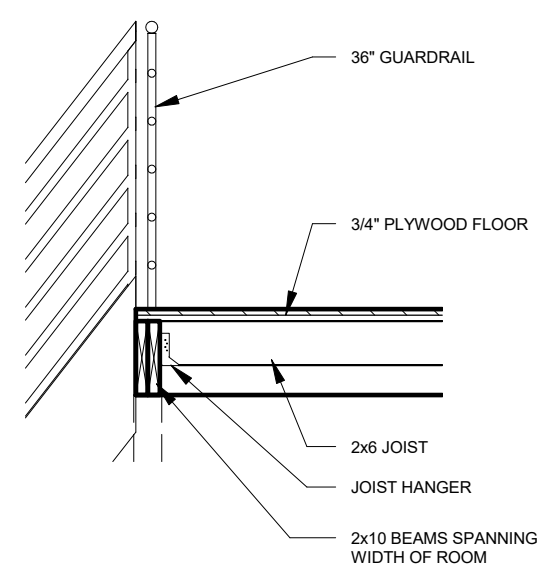

④ SLEEPING MEZZANINE DETAIL
1/2" = 1'-0"



377 Clifton Street
Oakland, California
94618 U.S.A

WEST STREET JLWQ
2940 WEST STREET
Oakland, CA 94608 APN 9-696-22
Building Type: IIIB Non-Sprinklered

A circular professional seal for Thomas Dolan, a Licensed Architect in the State of California. The outer ring contains the text "LICENSED ARCHITECT" at the top and "STATE OF CALIFORNIA" at the bottom, separated by two five-pointed stars. Inside this ring, the name "THOMAS DOLAN" is written in an arc. In the center of the seal, the text "REN. 11-30-17" is displayed above the license number "C-18014".

[illegible]

A501

Scale



1 LIBRARY/STAGE



③ KITCHEN



4 COMMON SPACE